V.5 pg.230

202106039 V: 1308 P: 507 PLAT Total Pages: 2

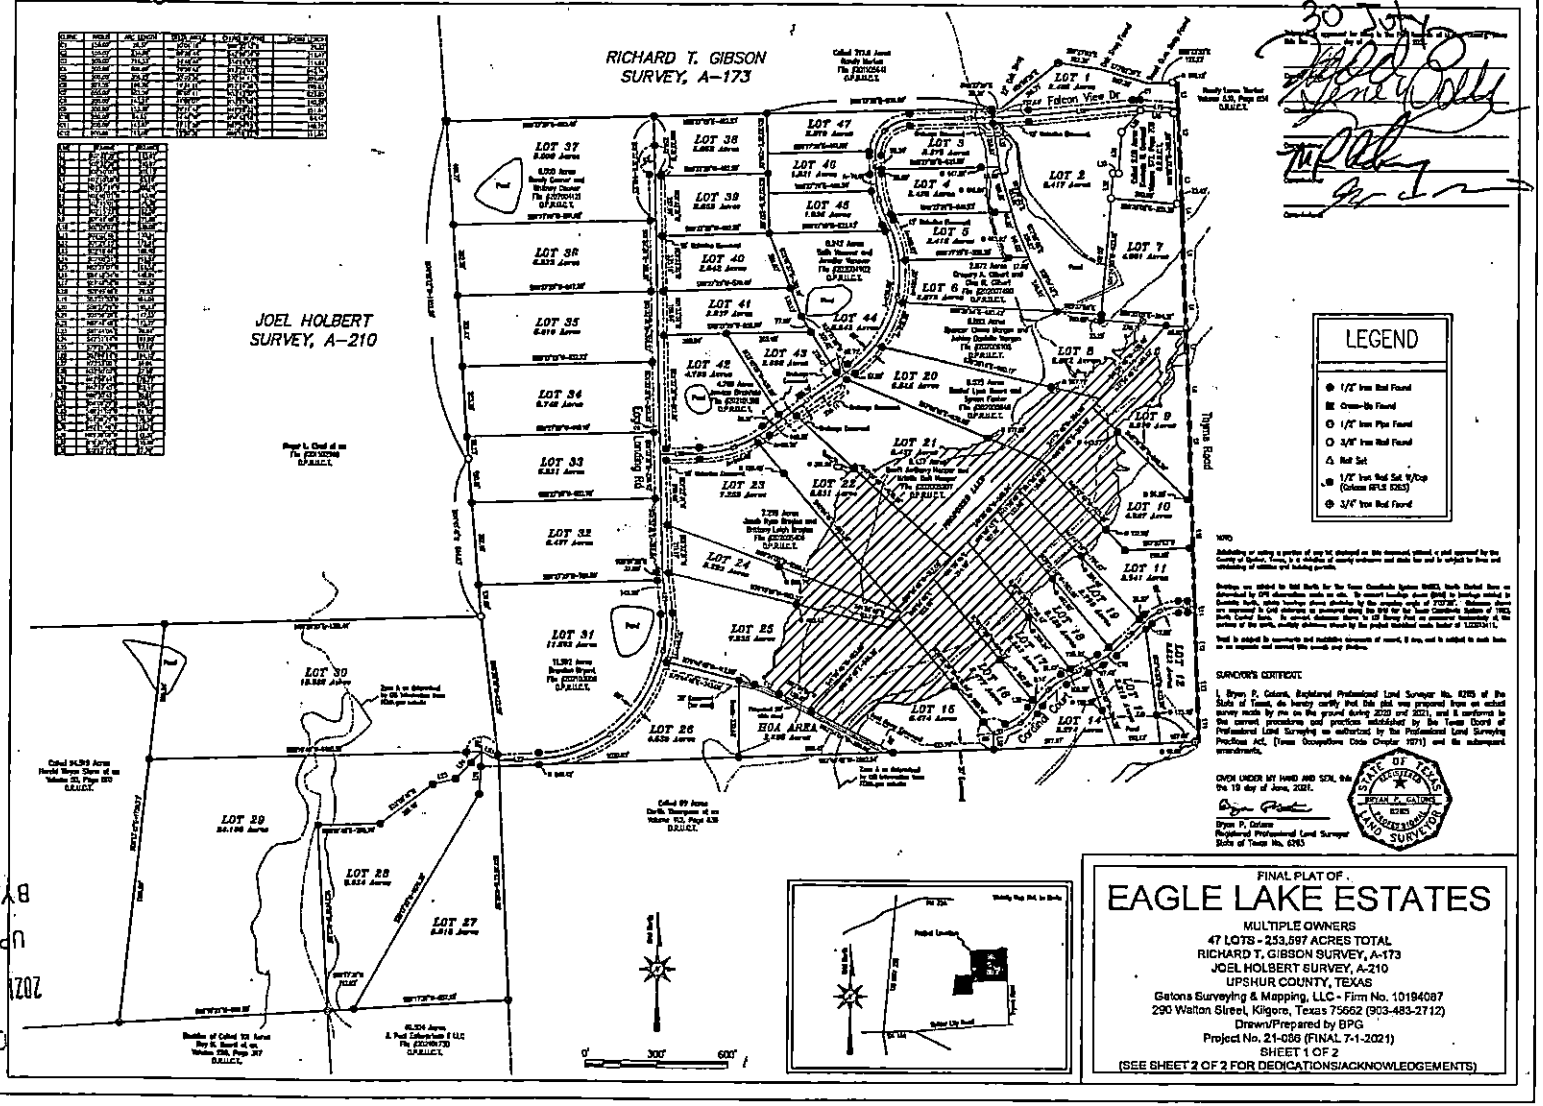

FINAL PLAT OF

EAGLE LAKE ESTATES

MULTIPLE OWNERS
47 LOTS - 253.597 ACRES TOTAL
RICHARD T. GIBSON SURVEY, A-173
JOEL HOLBERT SURVEY, A-210
UPSHUR COUNTY, TEXAS
Gatons Surveying & Mapping, LLC - Firm No. 10194087
290 Walton Street, Kilgore, Texas 75662 (903-483-2712)
Drawn/Prepared by BPG
Project No. 21-056 (FINAL 7-1-2021)
SHEET 1 OF 2
(SEE SHEET 2 OF 2 FOR DEDICATIONS/ACKNOWLEDGEMENTS)

FILED
TERRI ROSS
COUNTY CLERK
2021 JUL 30 PM 2:28
UPSHUR COUNTY, TX.
BY
DEPUTY

DEDICATIONS

KAREN LANGE
Notary ID #12339766
My Commission Expires
October 14, 2023

FINAL PLAT OF

EAGLE LAKE ESTATES

MULTIPLE OWNERS
47 LOTS - 253.597 ACRES TOTAL
RICHARD T. GIBSON SURVEY, A-173
JOEL HOLBERT SURVEY, A-210
UPSHUR COUNTY, TEXAS
Gatons Surveying & Mapping, LLC - Firm No. 10194087
290 Walton Street, Kilgore, Texas 75662 (903-483-2712)
Drawn/Prepared by BPG
Project No. 21-086 (FINAL 7-1-2021)
SHEET 2 OF 2

THE STATE OF TEXAS
COUNTY OF UPSHUR

I hereby certify that this instrument was FILED on the date and the time stamped hereon by me and was duly RECORDED in the Records of Upshur County, Texas.

2021061039 V: 1308 P: 507 PLAT
07/30/2021 02:37 PM

Terri Ross, County Clerk
Upshur County, Texas

FILED
TERRI ROSS
COUNTY CLERK
2021 JUL 30 PM 2:28
UPSHUR COUNTY TX.
DEPUTY